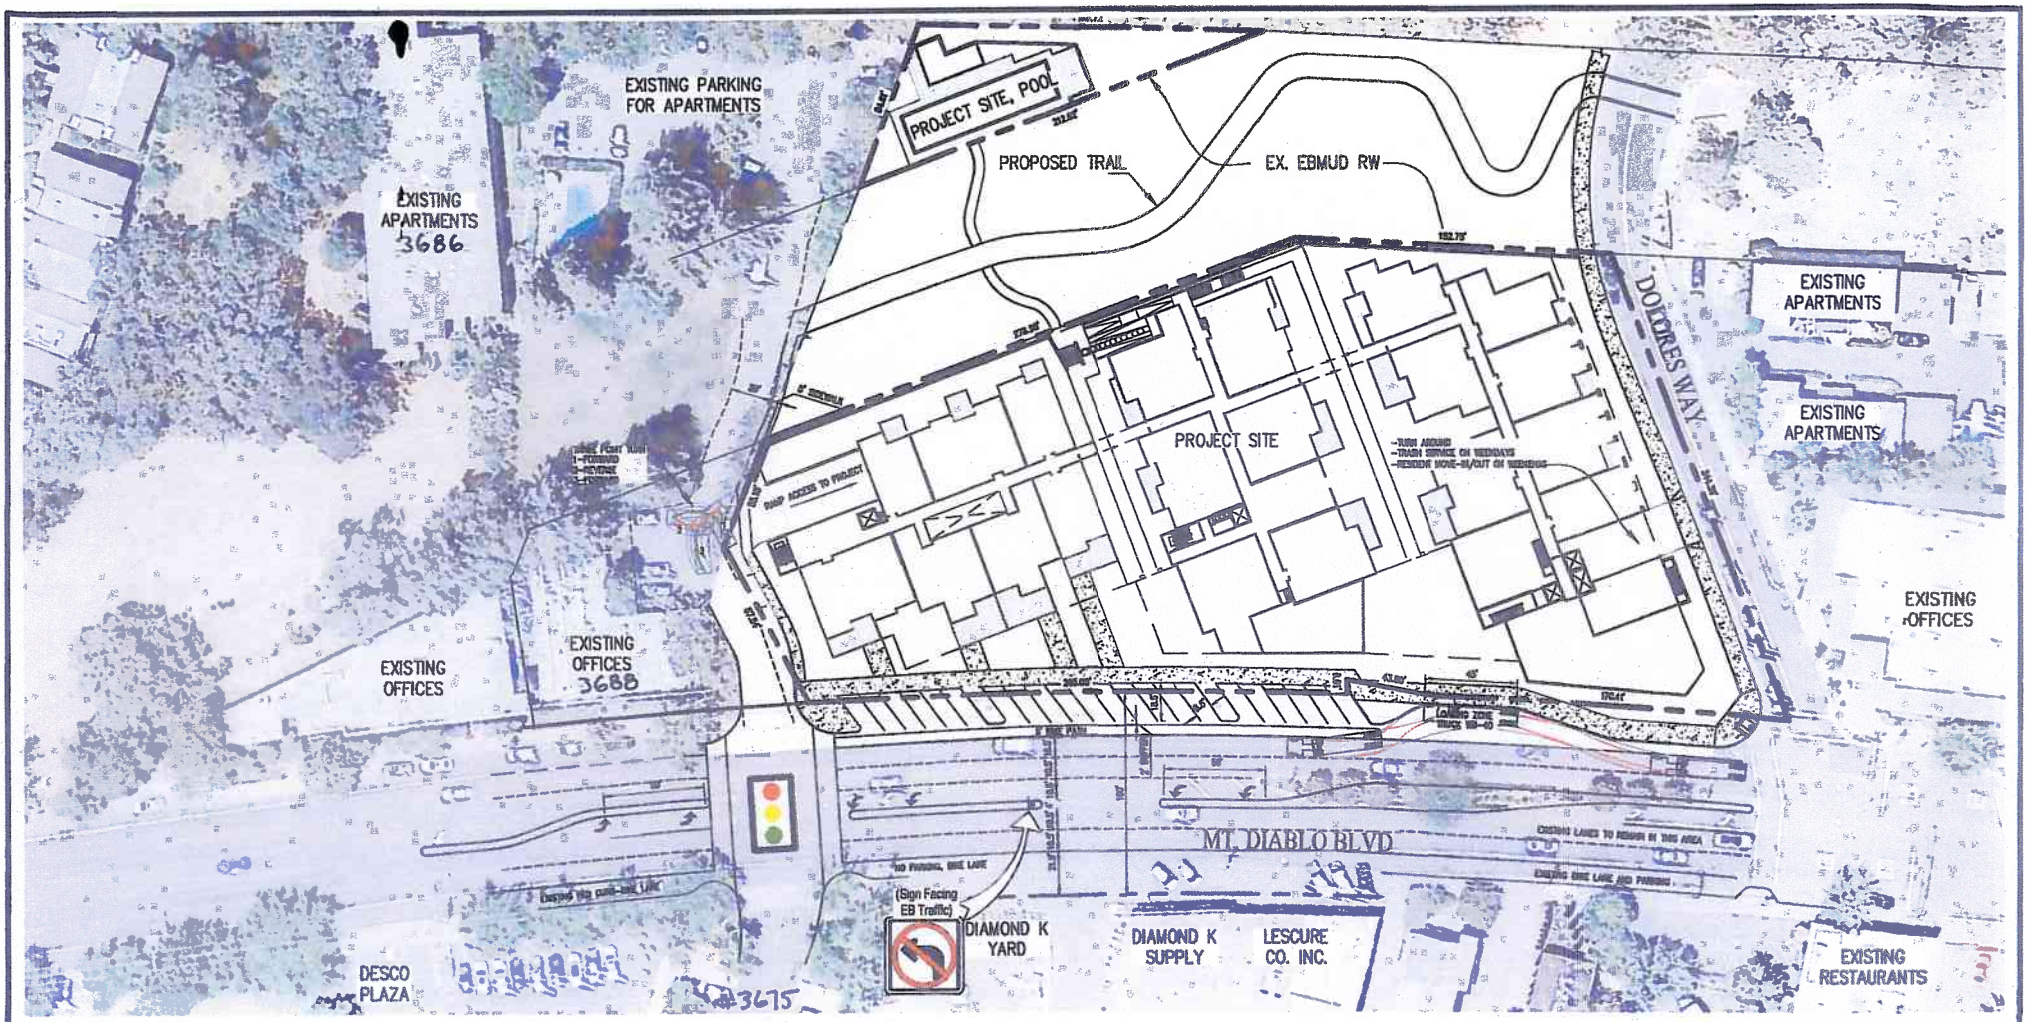

(1B)

PROPOSED WEST END ACCESS
WB-40 LOADING ZONE

CITY OF LAFAYETTE CONTRA COSTA COUNTY CALIFORNIA

60' 0' 30' 60' 120'

SCALE 1" = 60' DATE: SEPTEMBER 8, 2015

Carlson, Barbee & Gibson, Inc.